Pelissier Residence

LIST OF DRAWINGS 6.14.2016

P1.1	Photographs
P1.2	Photographs
SP1.1	Proposed Site Plan
SK1.1	Sketch – Proposed View From Front Yard
SK1.2	Sketch – Proposed View From Left Front Yard
AB1.1	As-Built First Floor Plan
AB1.2	As-Built Second Floor Plan
A1.1	Proposed First Floor Plan
A1.2	Proposed Second Floor Plan
A2.1	Proposed Front Elevation
A2.2	Proposed Right Side Elevation
A3.1	Existing Building Section at Main Cape
A3.2	Proposed Building Section at Main Cape

682 Main Street Hingham, Massachusetts

SALLY WESTON
ASSOCIATES
Architecture • Planning • Interior Design

222 North Street • Hingham, MA 02043
(781) 749-8058 • Fax (781) 749-6486

Pelissier Residence

682 Main Street
Hingham, Massachusetts

SALLY WESTON ASSOCIATES
Architecture • Planning • Interior Design

222 North Street • Hingham, MA 02043
Tel (781) 749-8058 • Fax (781) 749-8486

no.	revision	date

© Sally Weston Associates
These Plans, Ideas, Drawings, Designs, Arrangements and any related documents are, and remain the sole property of Sally Weston Associates, Inc. and are not to be used, reused, reproduced or published, in whole or in part, without the express, written permission of Sally Weston Associates.

job no : 2016.03
drawn :
checked :
scale :
date : 6.14.2016

PHOTOGRAPHS

P1.1

Pelissier Residence

682 Main Street
Hingham, Massachusetts

SALLY WESTON ASSOCIATES

Architecture • Planning • Interior Design

227 North Street • Hingham, MA 02043
Tel (781) 749-8058 • Fax (781) 749-6486

no.	revision	date

© Sally Weston Associates
These Plans, Ideas, Drawings, Designs, Arrangements and any related documents are, and remain the sole property of Sally Weston Associates, Inc. and are not to be used, reused, reproduced or published, in whole or in part, without the express, written permission of Sally Weston Associates.

job no : 2014.03	
drawn :	checked :
scale :	date : 6.14.2016

PHOTOGRAPHS

P1.2

Pelissier Residence

682 Main Street
Hingham, Massachusetts

MAIN

N 86°54'46" W
2.03'
FENCE POST

N 86°54'46" W
204.64'

S 22°49'01" W
26.21'
DH SET
FENCE POST
N

N 01°42'10" E
114.58'

DH SET
END WALL
0.51'
°33'10" W

26.84'
19.97'

EXIST. DWELLING
#682

PROPOSED ADDITION

26.23'

PLAN APPROVED SUBJECT TO
MASS. STATE BUILDING CODE
TOWN OF HINGHAM
BUILDING DEPARTMENT

PROPOSED ADDITION

DECK

PATIO

DATE

TOWN OF HINGHAM
BUILDING DEPT.

APPROVED

E. TERRACE

E. SEPTIC TANK

E. DISTRIBUTION BOX

OVERHEAD UTILITY

EXISTG BRICK DRIVE

LEDGE

82.01'
N 88°33'10" W

29.3

26.50'
N 04°55'10" E

135.67'
S 85°47'34" E

I.R. STONE

SALLY WESTON ASSOCIATES

Architecture • Planning • Interior Design

222 North Street • Hingham, MA 02043
Tel (781) 749-8058 • Fax (781) 749-6486

no.	revision	date
	MISCELLANEOUS	6.9.16

© Sally Weston Associates
These Plans, Ideas, Drawings, Designs, Arrangements and any related documents are, and remain the sole property of Sally Weston Associates, Inc. and are not to be used, reused, reproduced or published, in whole or in part, without the express, written permission of Sally Weston Associates.

job no :	2016.03		
drawn :		checked :	
scale :	1" = 20'-0"	date :	5.20.16

PROPOSED
SITE PLAN

SP1.1

Pelissier Residence

682 Main Street
Hingham, Massachusetts

SALLY WESTON ASSOCIATES
Architecture • Planning • Interior Design

222 North Street • Hingham, MA 02043
Tel (781) 749-8058 • Fax (781) 749-0486

no.	revision	date
	HISTORIC	6/14/16

© Sally Weston Associates
These Plans, Ideas, Drawings, Designs, Arrangements and any related documents are, and remain the sole property of Sally Weston Associates, Inc. and are not to be used, reused, reproduced or published, in whole or in part, without the express, written permission of Sally Weston Associates.

job no : 2016.03	
drawn :	checked :
scale : — NTS	date : 5.20.2016

SKETCH -
PROPOSED VIEW
FROM FRONT YARD

SK
1.1

Pelissier Residence

682 Main Street
Hingham, Massachusetts

SALLY WESTON ASSOCIATES
Architecture • Planning • Interior Design

222 North Street • Hingham, MA 02043
Tel (781) 749-8058 • Fax (781) 749-6486

no.	revision	date

© Sally Weston Associates
These Plans, Ideas, Drawings, Designs, Arrangements and any related documents are, and remain the sole property of Sally Weston Associates, Inc. and are not to be used, reused, reproduced or published, in whole or in part, without the express, written permission of Sally Weston Associates.

job no : 2016.03	
drawn :	checked :
scale : NTS	date : 6.14.2016

SKETCH –
PROPOSED VIEW FROM
LEFT FRONT YARD

SK
1.2

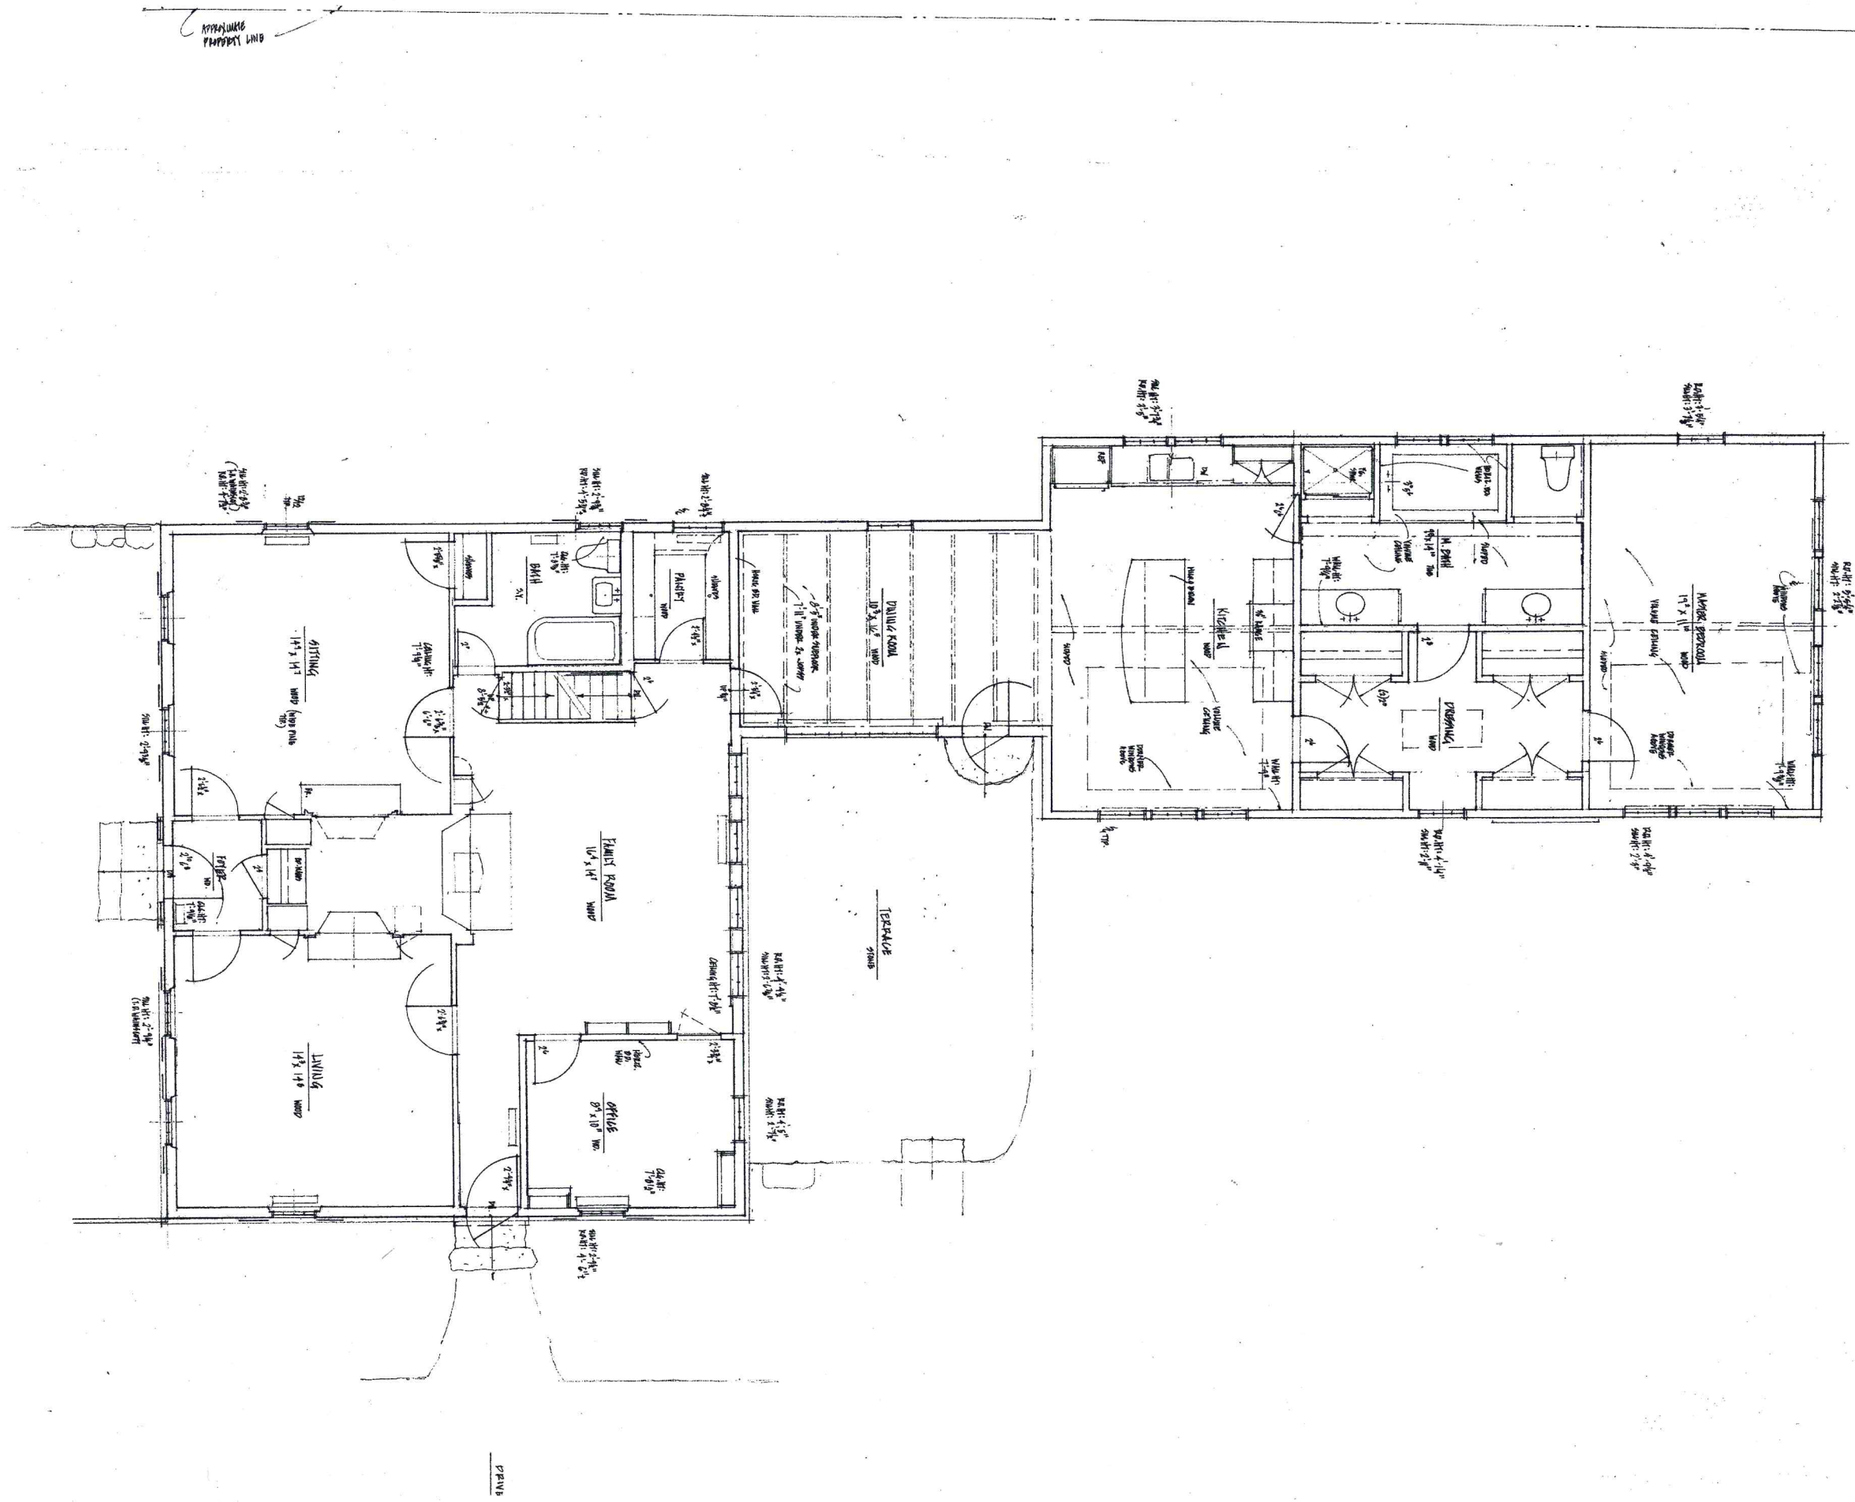

Pelissier Residence

682 Main Street
Hingham, Massachusetts

SALLY WESTON ASSOCIATES
Architecture • Planning • Interior Design

222 North Street • Hingham, MA 02043
Tel (781) 749-8058 • Fax (781) 749-6486

no.	revision	date

© Sally Weston Associates
These Plans, Ideas, Drawings, Designs, Arrangements and any related documents are, and remain the sole property of Sally Weston Associates, Inc. and are not to be used, reused, reproduced or published, in whole or in part, without the express, written permission of Sally Weston Associates.

job no :	
drawn :	checked :
scale : 1/8"=1'-0"	date : 6/17/2016

AS-BUILT
FIRST FLOOR PLAN

AB
1.1

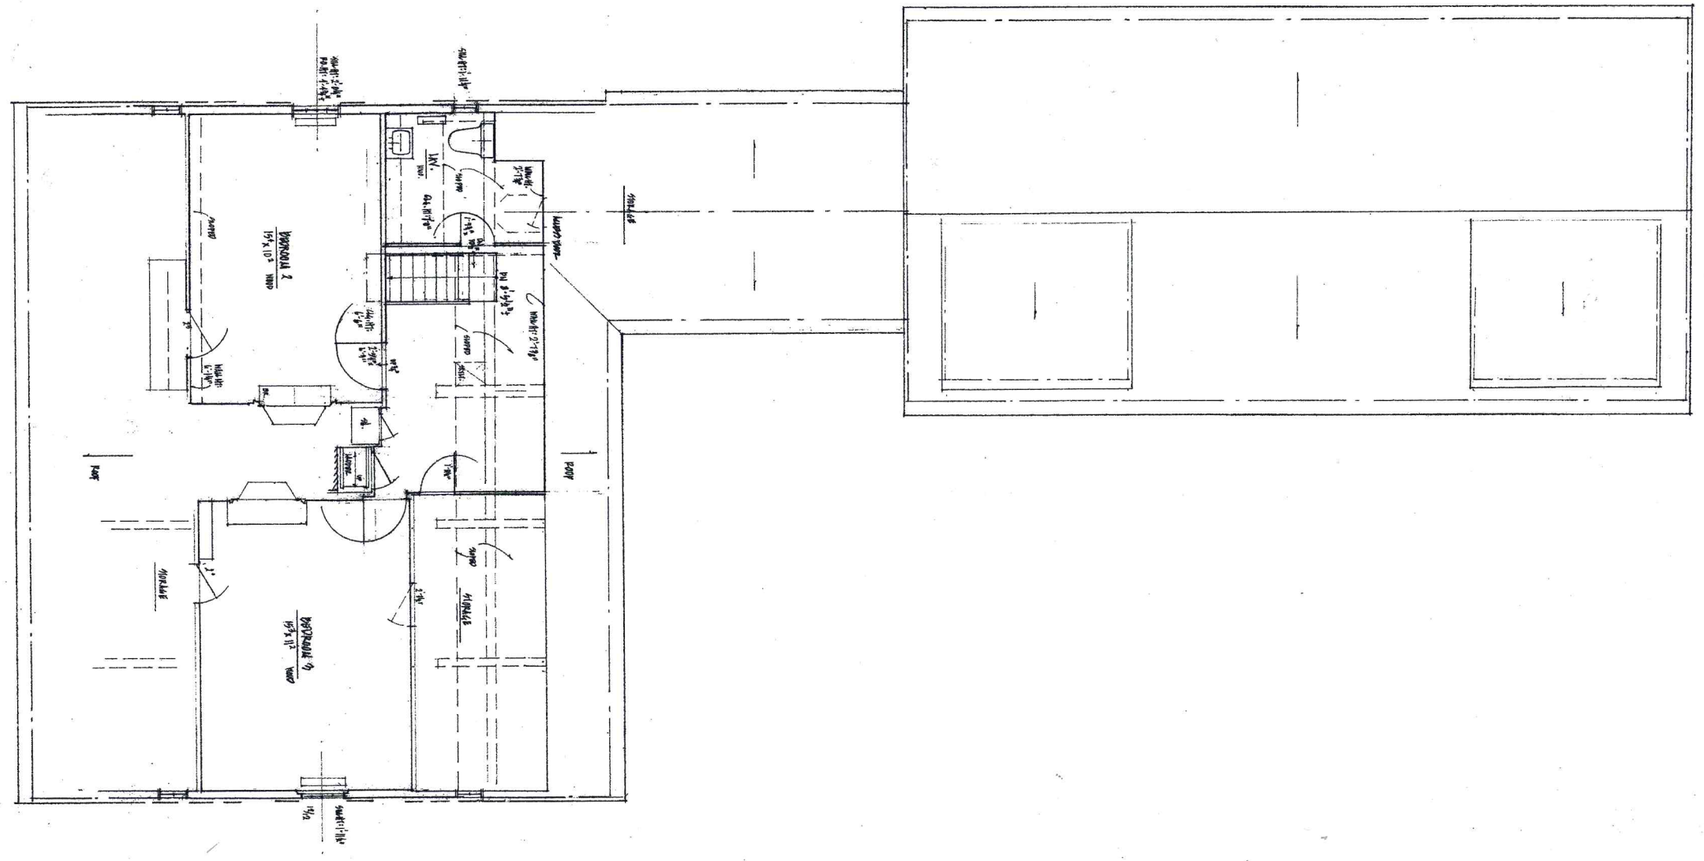

Pelissier Residence

682 Main Street
Hingham, Massachusetts

SALLY WESTON ASSOCIATES
Architecture • Planning • Interior Design

232 North Street • Hingham, MA 02043
Tel (781) 749-8058 • Fax (781) 749-6486

no.	revision	date

© Sally Weston Associates
These Plans, Ideas, Drawings, Designs, Arrangements and any related documents are, and remain the sole property of Sally Weston Associates, Inc. and are not to be used, reused, reproduced or published, in whole or in part, without the express, written permission of Sally Weston Associates.

job no :	
drawn :	checked :
scale : 1/8"=1'-0"	date : 6.14.2016

AS-BUILT
SECOND FLOOR PLAN

AB
1.2

Pelissier Residence

682 Main Street
Hingham, Massachusetts

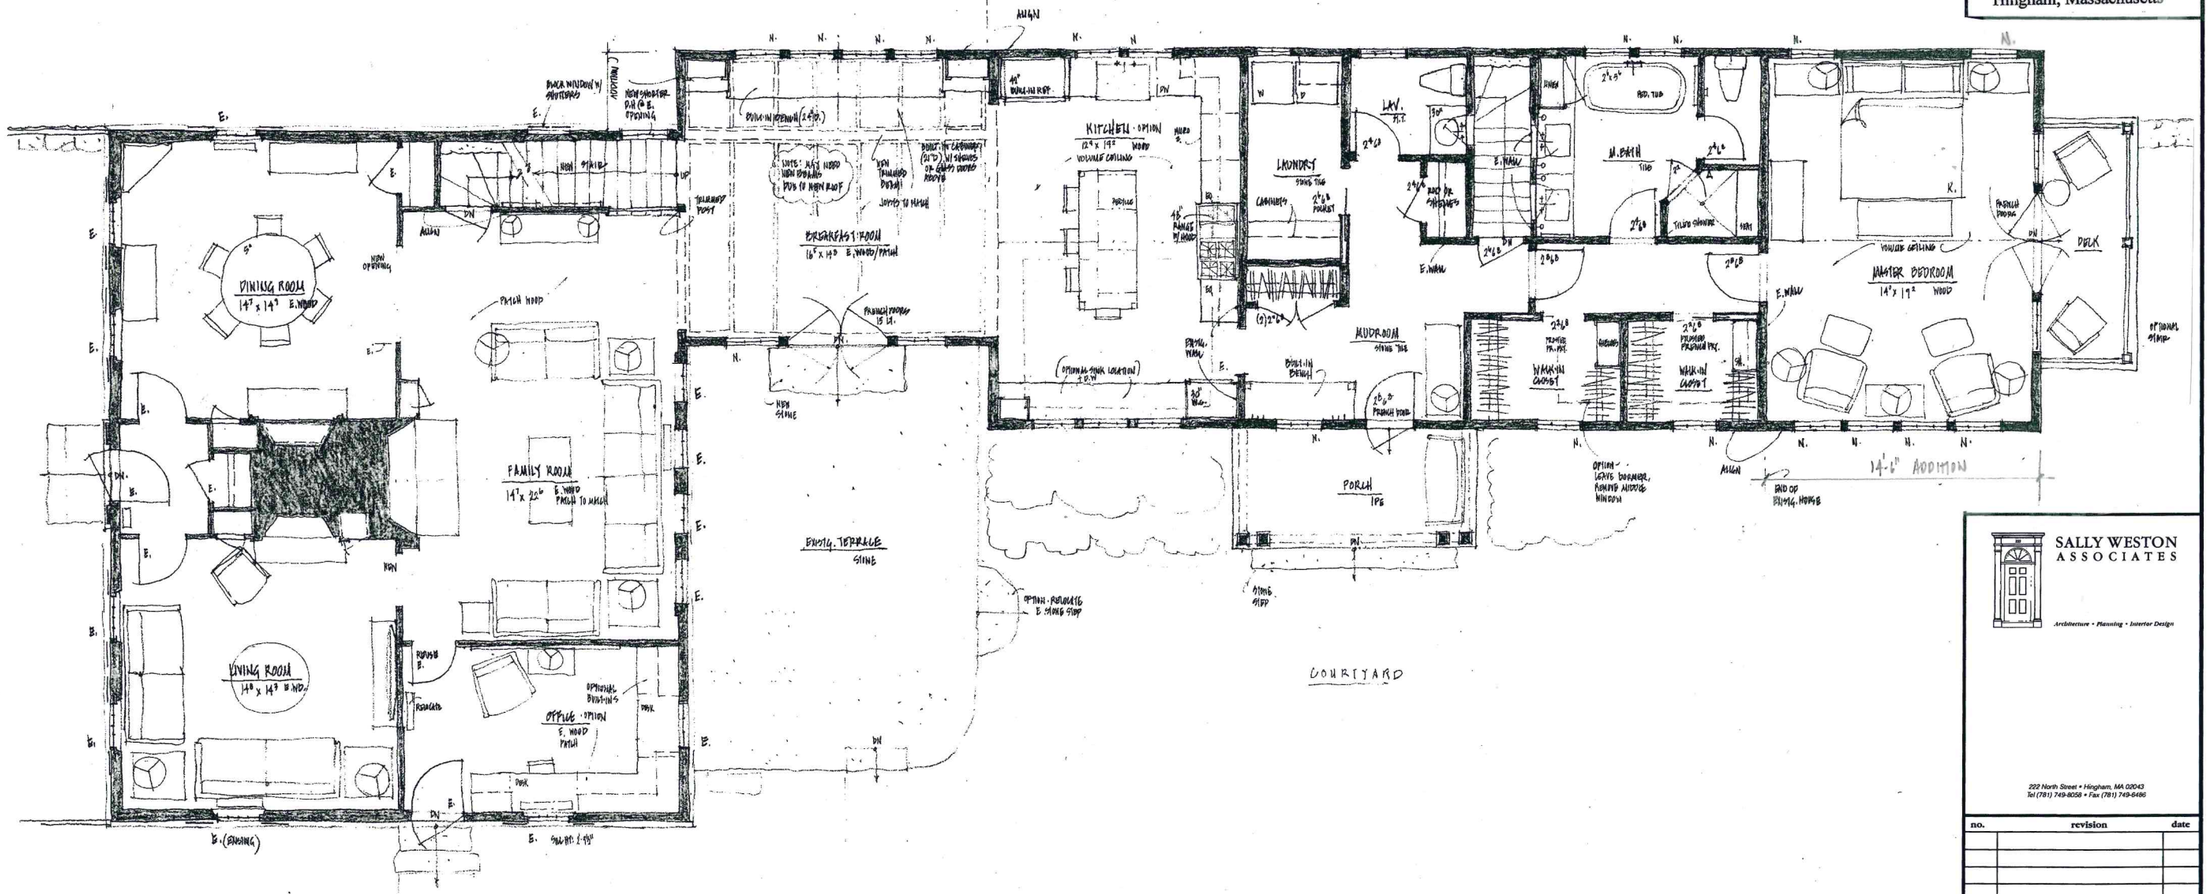

SALLY WESTON ASSOCIATES
Architecture • Planning • Interior Design

222 North Street • Hingham, MA 02043
Tel (781) 749-8058 • Fax (781) 749-6486

no.	revision	date

© Sally Weston Associates
These Plans, Ideas, Drawings, Designs, Arrangements and any related documents are, and remain the sole property of Sally Weston Associates, Inc. and are not to be used, reused, reproduced or published, in whole or in part, without the express, written permission of Sally Weston Associates.

job no :	
drawn :	checked :
scale : 1/8"=1'-0"	date : 6.14.2016

PROPOSED
FIRST FLOOR PLAN

A1.1

Pelissier Residence

682 Main Street
Hingham, Massachusetts

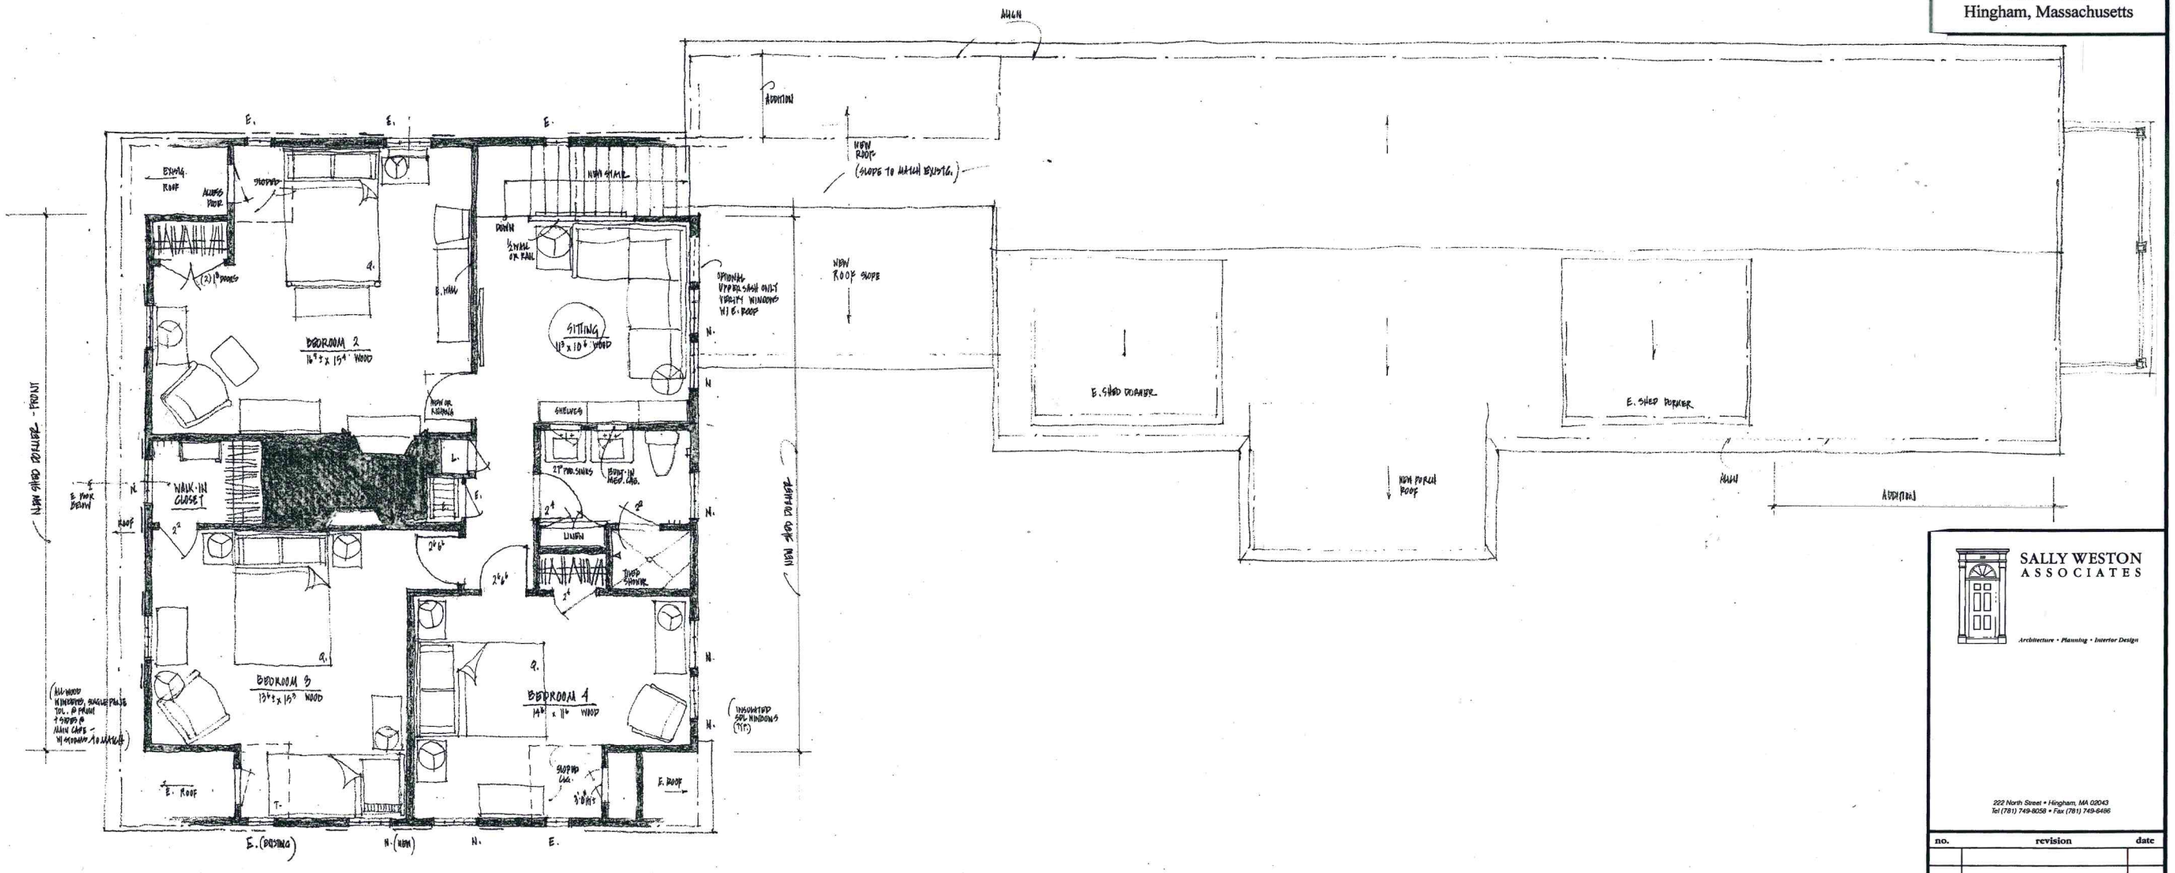

SALLY WESTON ASSOCIATES
Architecture • Planning • Interior Design

222 North Street • Hingham, MA 02043
tel (781) 749-8058 • Fax (781) 749-8486

no.	revision	date

© Sally Weston Associates
These Plans, Ideas, Drawings, Designs, Arrangements and any related documents are, and remain the sole property of Sally Weston Associates, Inc. and are not to be used, reused, reproduced or published, in whole or in part, without the express, written permission of Sally Weston Associates.

job no :	
drawn :	**checked :**
scale : 1/4" = 1'-0"	**date :** 6.14.2016

PROPOSED SECOND FLOOR PLAN

A1.2

Pelissier Residence

682 Main Street
Hingham, Massachusetts

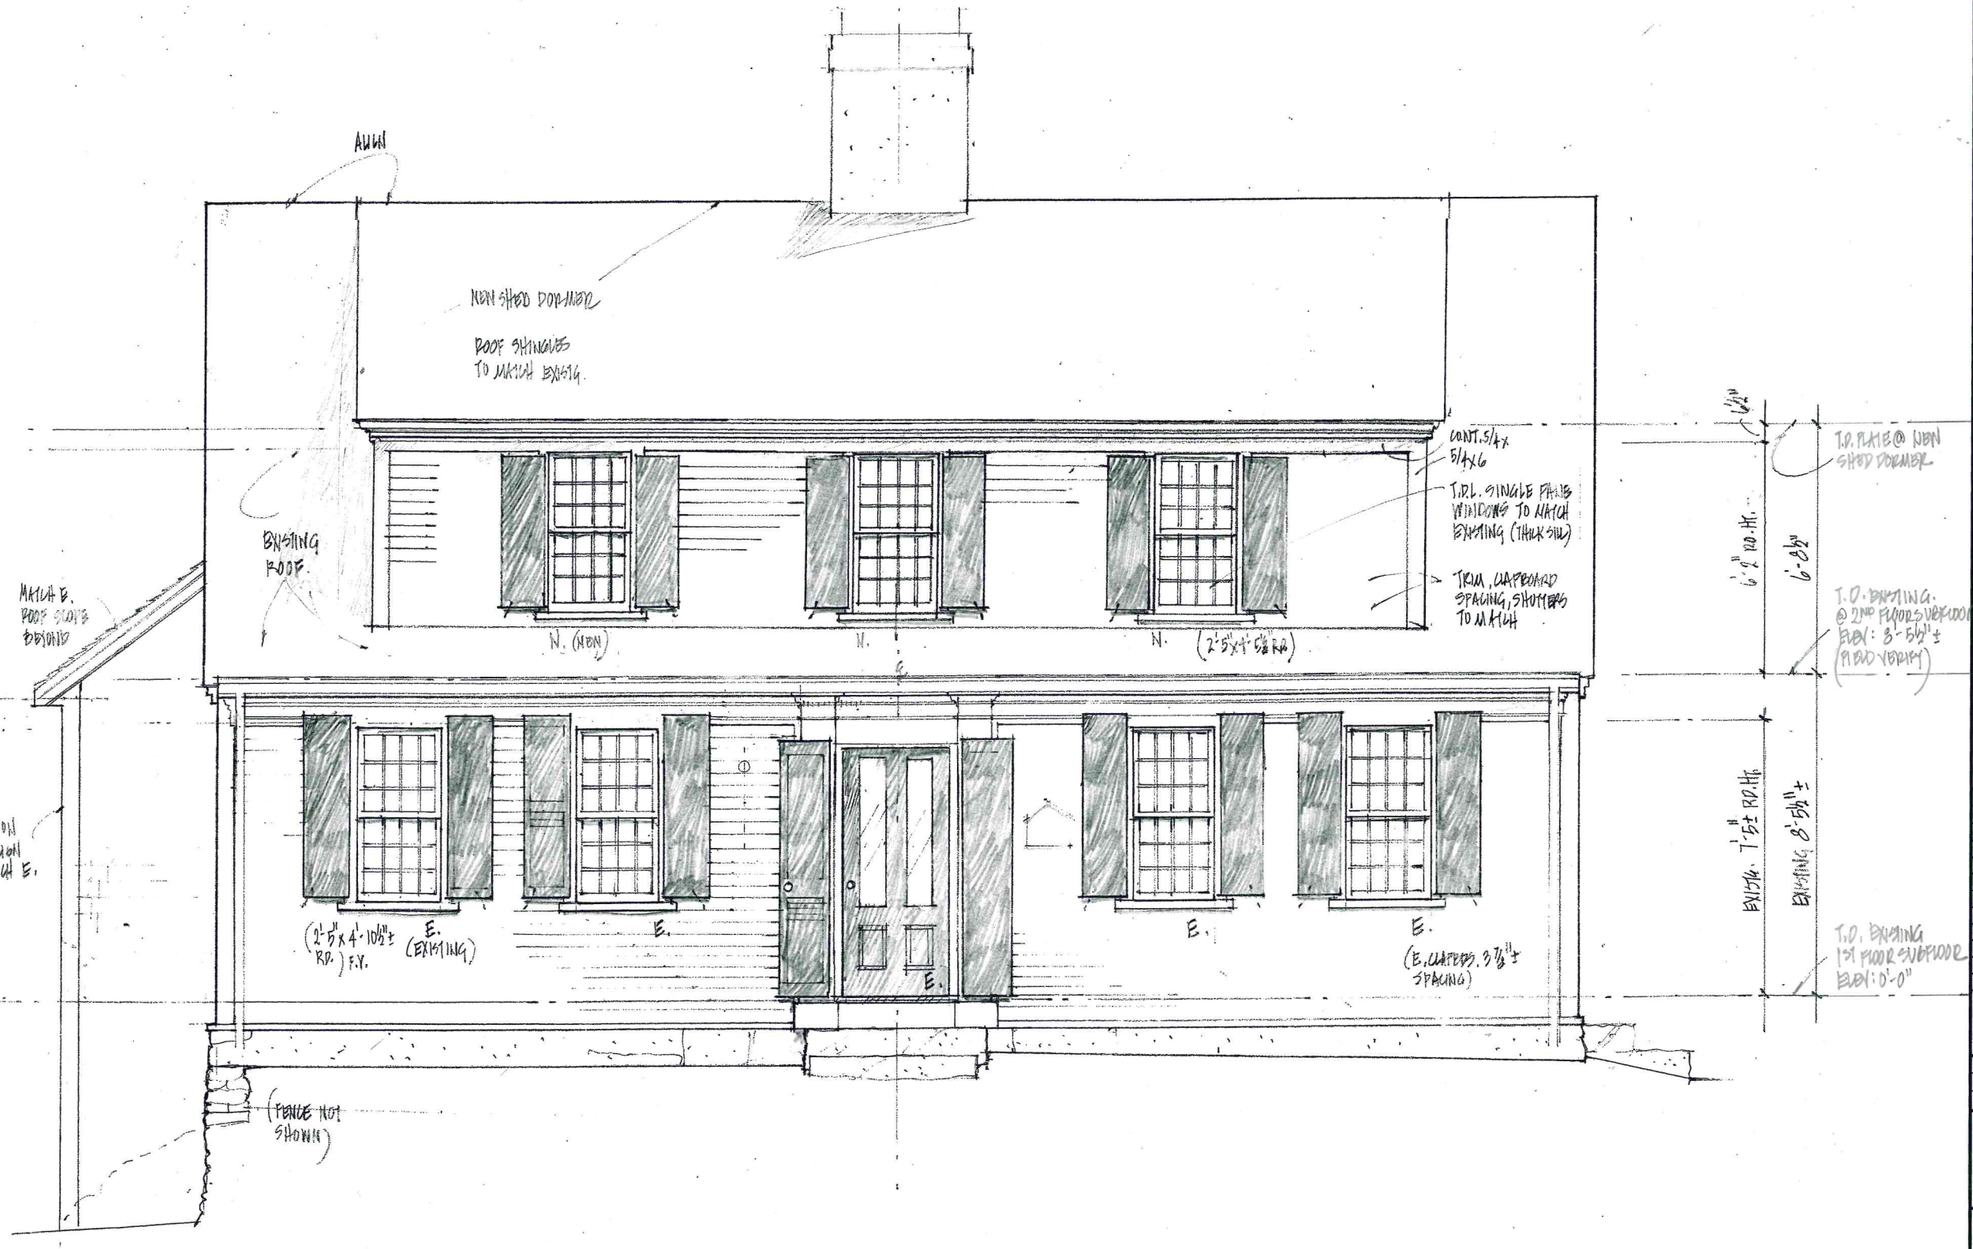

SALLY WESTON ASSOCIATES
Architecture • Planning • Interior Design

222 North Street • Hingham, MA 02043
Tel (781) 749-8058 • Fax (781) 749-6486

no.	revision	date

© Sally Weston Associates
These Plans, Ideas, Drawings, Designs, Arrangements and any related documents are, and remain the sole property of Sally Weston Associates, Inc. and are not to be used, reused, reproduced or published, in whole or in part, without the express, written permission of Sally Weston Associates.

job no :	
drawn :	checked :
scale : 1/4"=1'-0"	date : 6.14.2016

PROPOSED FRONT ELEVATION

A2.1

Pelissier Residence

682 Main Street
Hingham, Massachusetts

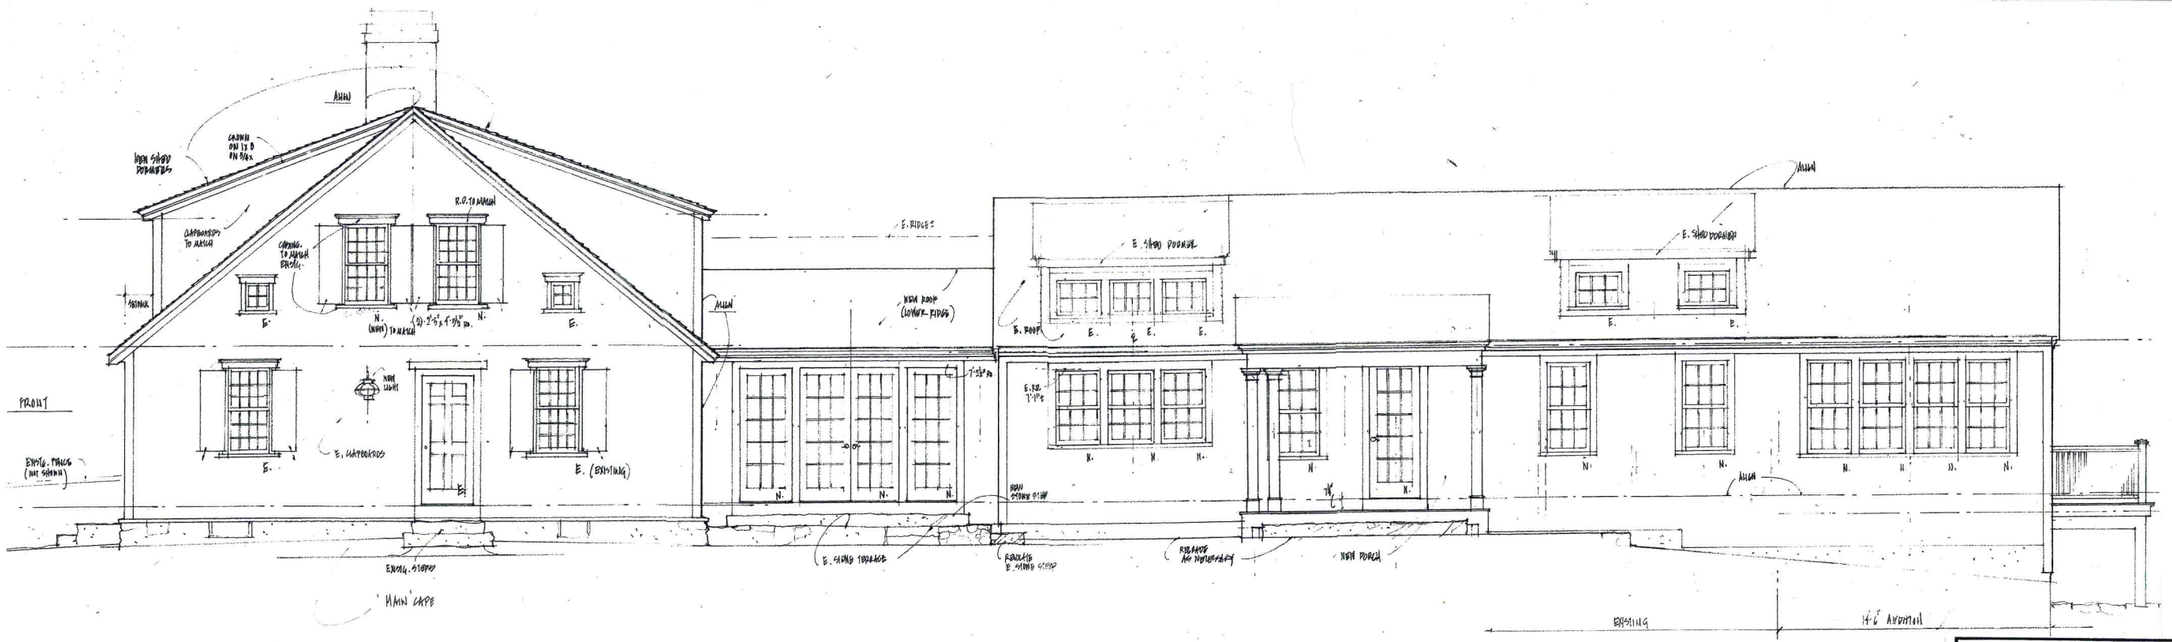

SALLY WESTON
ASSOCIATES

Architecture • Planning • Interior Design

222 North Street • Hingham, MA 02043
Tel (781) 749-8058 • Fax (781) 749-6486

no.	revision	date

© Sally Weston Associates
These Plans, Ideas, Drawings, Designs, Arrangements and any related documents are, and remain the sole property of Sally Weston Associates, Inc. and are not to be used, reused, reproduced or published, in whole or in part, without the express, written permission of Sally Weston Associates.

job no :	
drawn :	checked :
scale : 1/8" = 1'-0"	date : 6.14.2016

PROPSOED RIGHT SIDE ELEVATION

A2.2

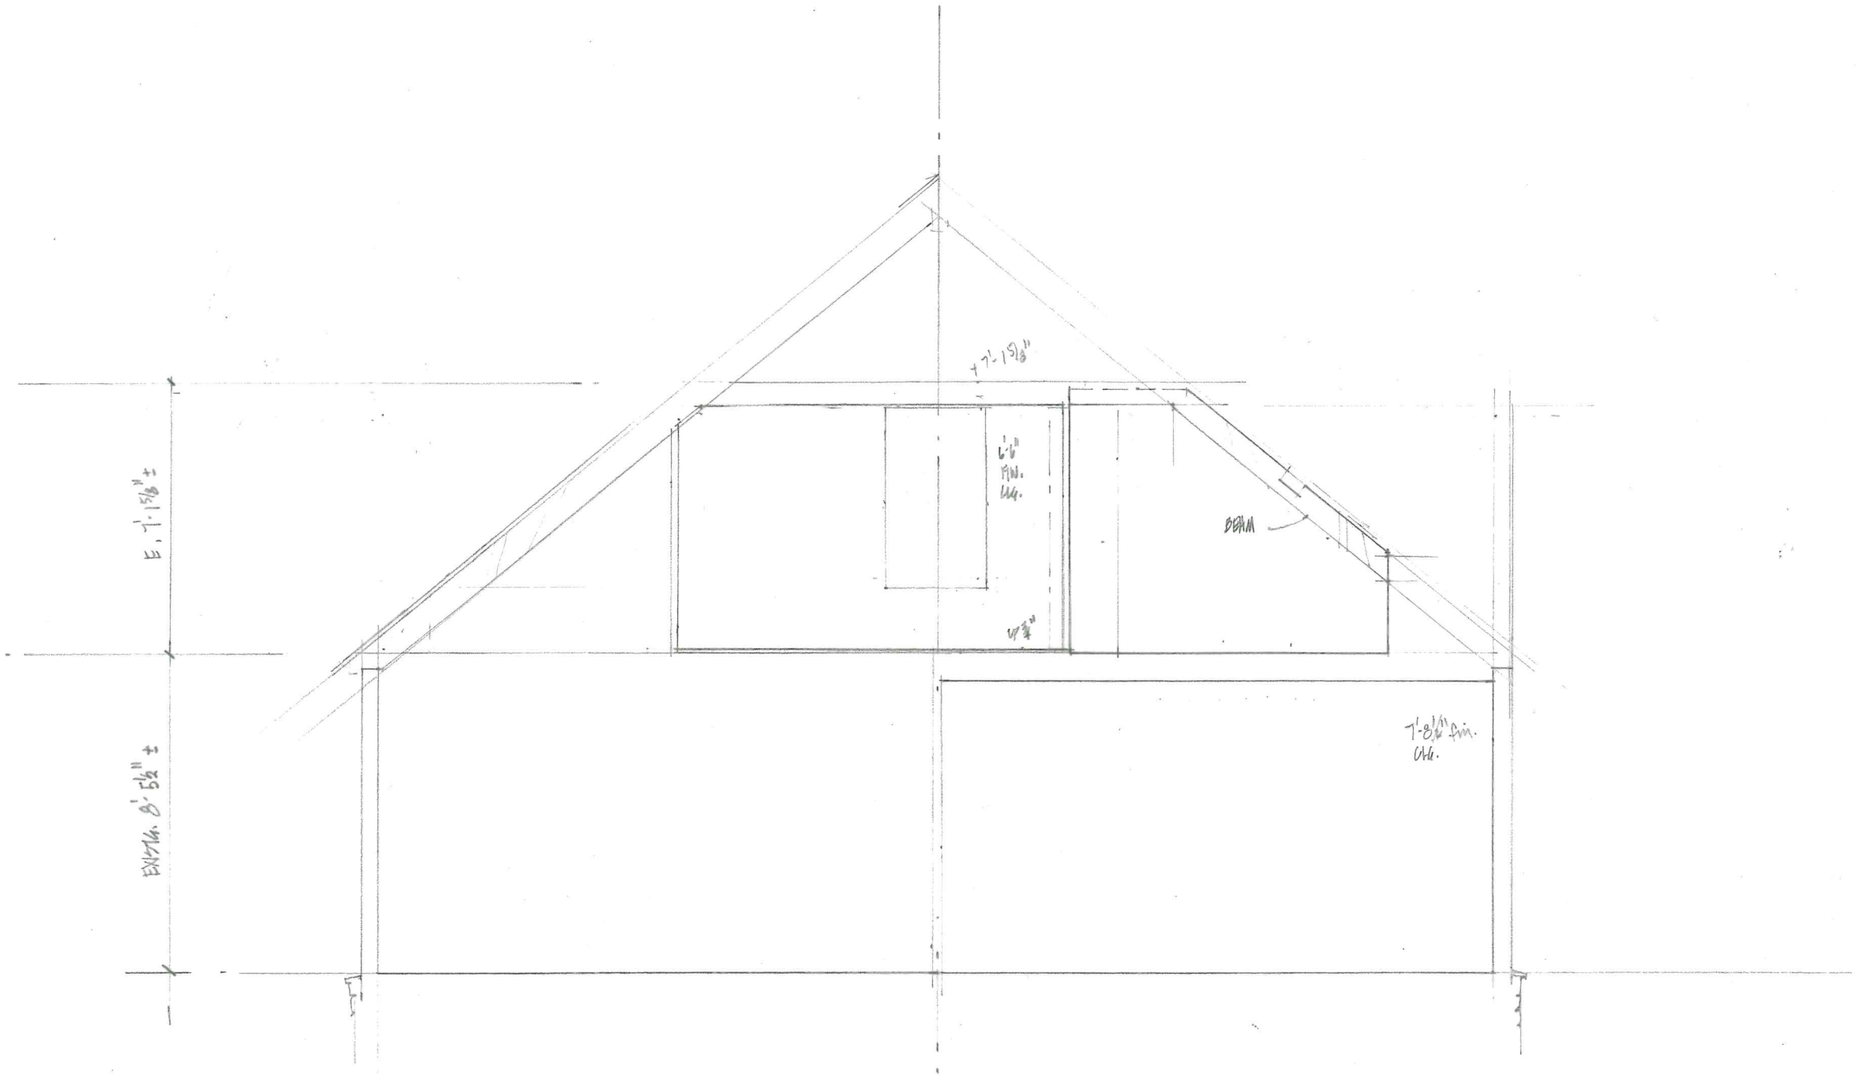

1 EXISTING BUILDING SECTION @ MAIN CAPE
1/4" = 1'-0"

Pelissier Residence

682 Main Street
Hingham, Massachusetts

SALLY WESTON ASSOCIATES
Architecture • Planning • Interior Design

222 North Street • Hingham, MA 02043
Tel (781) 749-8058 • Fax (781) 749-6486

no.	revision	date
		6.14.16

© Sally Weston Associates
These Plans, Ideas, Drawings, Designs, Arrangements and any related documents are, and remain the sole property of Sally Weston Associates, Inc. and are not to be used, reused, reproduced or published, in whole or in part, without the express, written permission of Sally Weston Associates.

job no : 2016.03	
drawn :	checked :
scale : 1/4" = 1'-0"	date : 5.20.16

EXISTING BUILDING SECTION at MAIN CAPE

A3.1

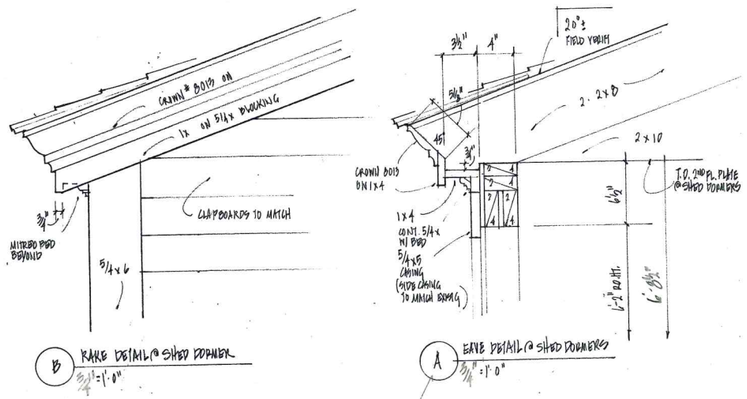

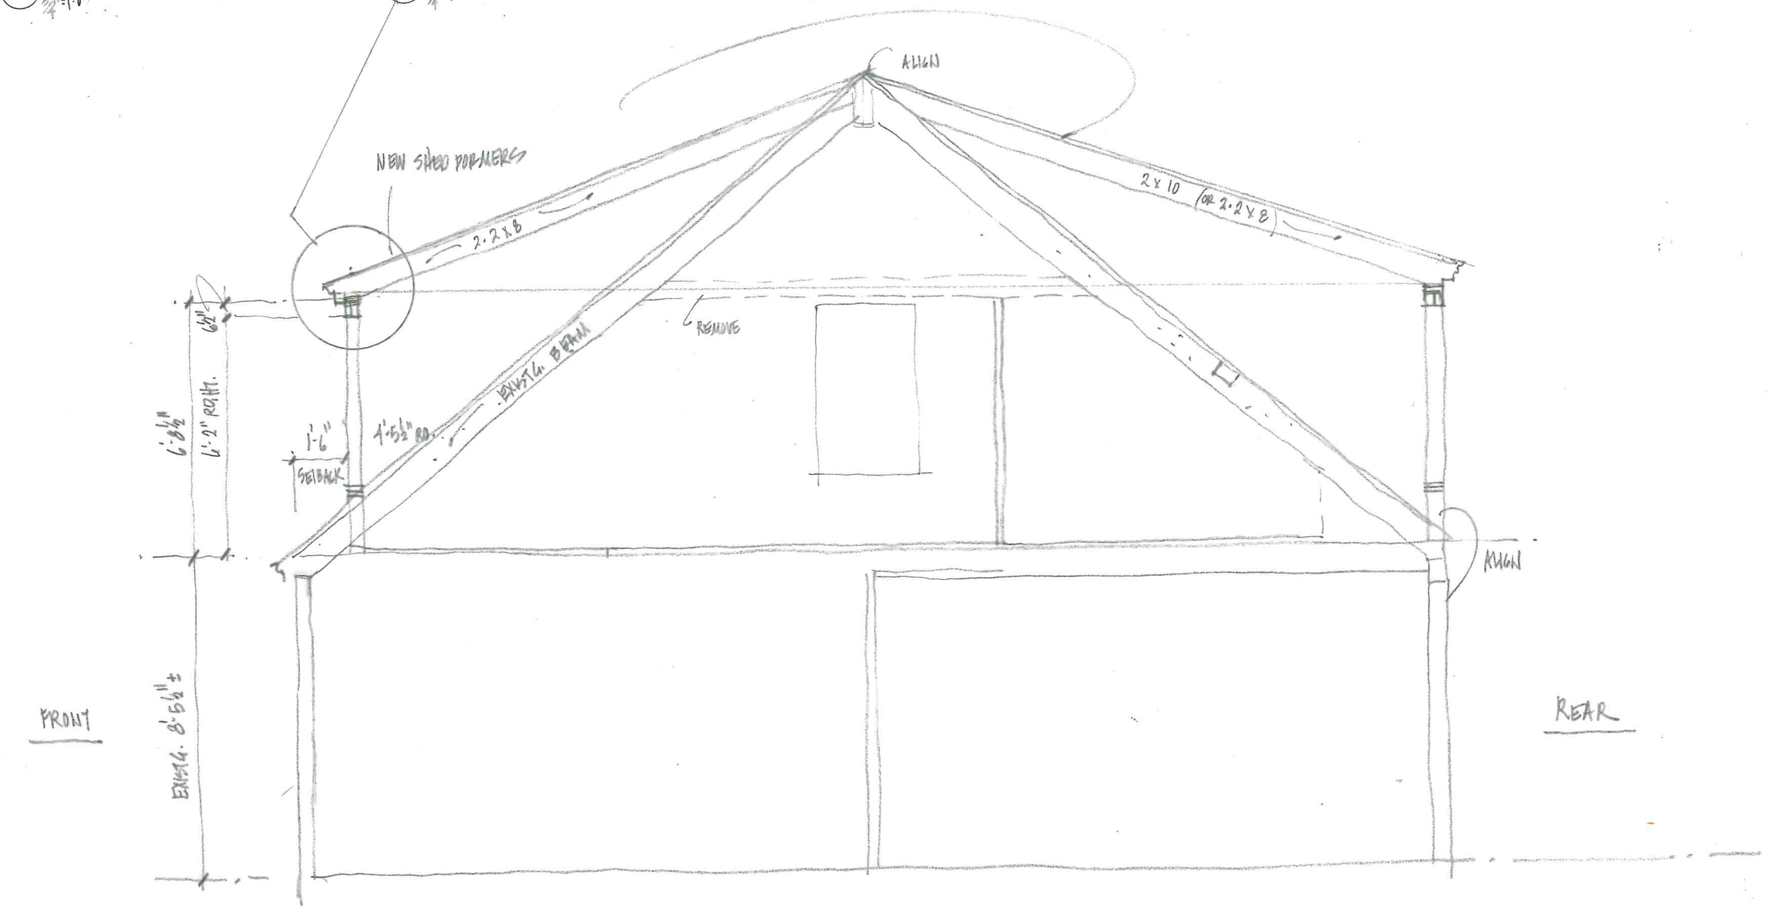

2 PROPOSED BUILDING SECTION @ MAIN CAPE

Pelissier Residence

682 Main Street
Hingham, Massachusetts

SALLY WESTON ASSOCIATES
Architecture • Planning • Interior Design

222 North Street • Hingham, MA 02043
Tel (781) 749-8059 • Fax (781) 749-6466

no.	revision	date
		6/19/16

© Sally Weston Associates
These Plans, Ideas, Drawings, Designs, Arrangements and any related documents are, and remain the sole property of Sally Weston Associates, Inc. and are not to be used, reused, reproduced or published, in whole or in part, without the express, written permission of Sally Weston Associates.

job no : 2016.03	
drawn :	checked :
scale : 1/4"=1'-0"	date : 5.20.16

PROPOSED
BUILDING SECTION
at MAIN CAPE

A3.2