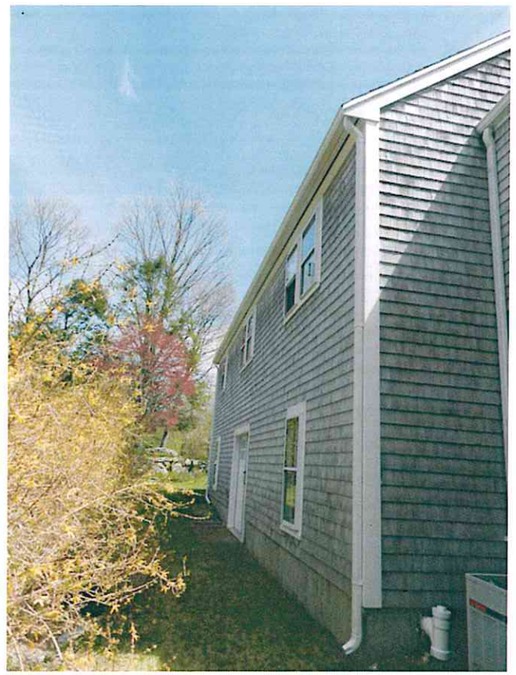

Pelissier Residence

682 Main Street
Hingham, Massachusetts

SALLY WESTON ASSOCIATES

Architecture • Planning • Interior Design

222 North Street • Hingham, MA 02043
Tel (781) 749-8058 • Fax (781) 749-8486

no.	revision	date
	ADDENDUM	8.2

© Sally Weston Associates
These Plans, Ideas, Drawings, Designs, Arrangements and any related documents are, and remain the sole property of Sally Weston Associates, Inc. and are not to be used, reused, reproduced or published, in whole or in part, without the express, written permission of Sally Weston Associates.

job no :	
drawn :	checked :
scale :	date : 8.2.2016

PHOTOGRAPHS

P1.3

Pelissier Residence

682 Main Street
Hingham, Massachusetts

SALLY WESTON ASSOCIATES

Architecture • Planning • Interior Design

222 North Street • Hingham, MA 02043
Tel (781) 749-8058 • Fax (781) 749-6486

no.	revision	date
	ADDENDUM	8.2

© Sally Weston Associates
These Plans, Ideas, Drawings, Designs, Arrangements and any related documents are, and remain the sole property of Sally Weston Associates, Inc. and are not to be used, reused, reproduced or published, in whole or in part, without the express, written permission of Sally Weston Associates.

job no :	
drawn :	checked :
scale :	date : 8.2.2016

PHOTOGRAPHS

P1.4

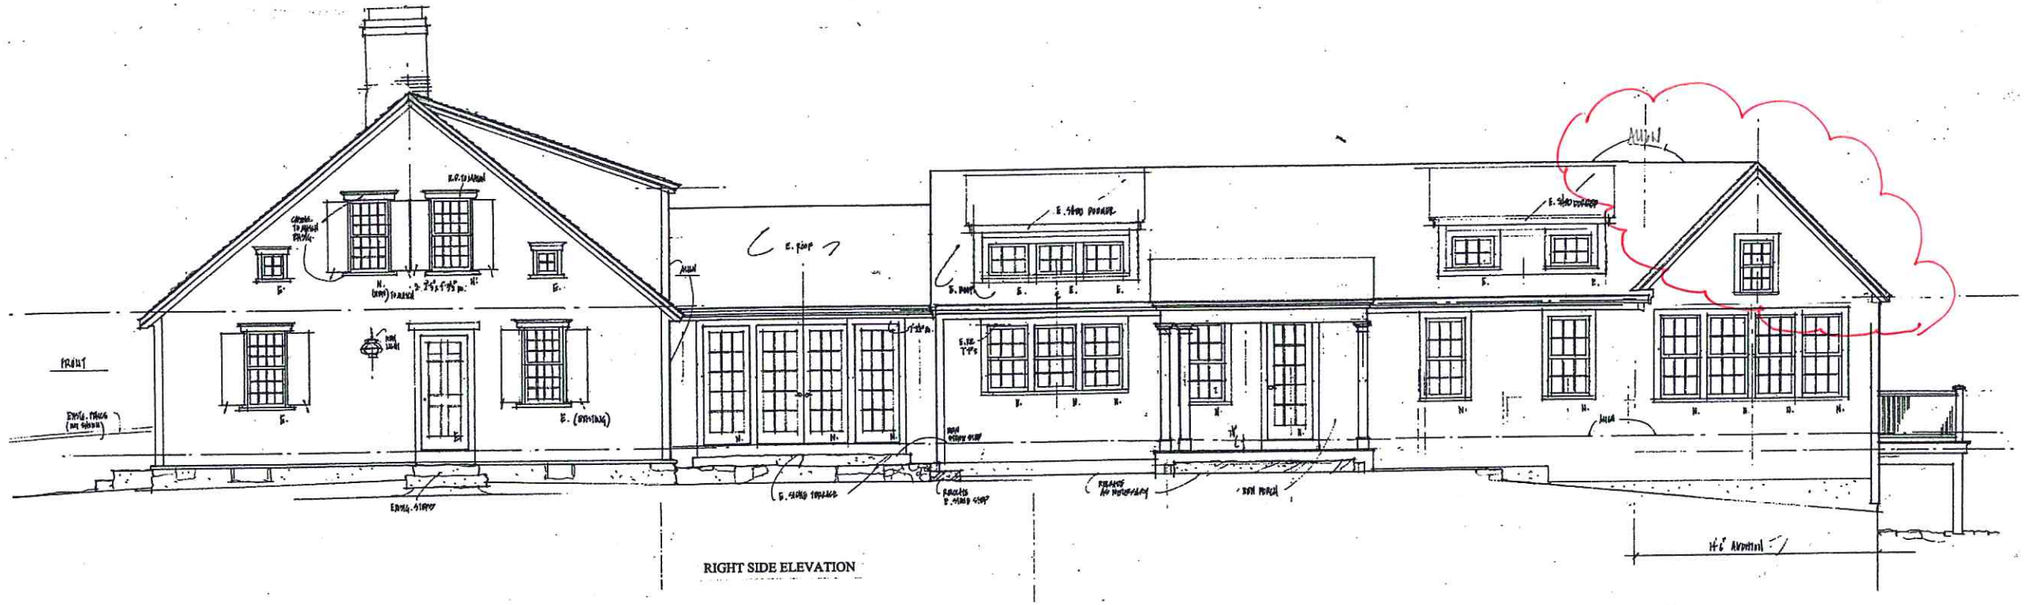

RIGHT SIDE ELEVATION

LEFT SIDE ELEVATION

Pelissier Residence

682 Main Street
Hingham, Massachusetts

SALLY WESTON ASSOCIATES
Architecture • Planning • Interior Design
222 North Street • Hingham, MA 02043
Tel (781) 749-8058 • Fax (781) 749-6486

no.	revision	date
	RAISED ADDENDUM	7.12.16 A2.1b

© Sally Weston Associates
These Plans, Ideas, Drawings, Designs, Arrangements and any related documents are, and remain the sole property of Sally Weston Associates, Inc. and are not to be used, reused, reproduced or published, in whole or in part, without the express, written permission of Sally Weston Associates.

job no : 2011.03	
drawn :	checked :
scale : 1/4"=1'-0"	date : 5.14.2016

RIGHT SIDE ELEVATION
AND
LEFT SIDE ELEVATION

A2.2