CONSTRUCTION SEQUENCE,
EROSION CONTROL MEASURES IMPLEMENTED TO DATE
1. MULCH LOG INSTALLED
2. TRACKING PAD INSTALLED
3. FOUNDATION PAD SET AT EL. 37.0±
SEQUENCING FOR FUTURE CONSTRUCTION
4. INSTALL FOUNDATION.
5. INSTALL LEACHING FACILITIES
6. INSTALL TEMPORARY SUBDRAIN FROM SUMMER STREET AROUND FOUNDATION, INCLUDING FOUNDATION DRAIN CONNECTION
7. SET HAYBALE CHECK DAM AT ENTRANCE INTO DRAIN
8. ERECT DWELLING
9. IMPORT FILL NECESSARY TO GRADE LOT
10. SET GRAVEL BASE FOR DRIVEWAY
11. SHAPE BASIN. AND LOAM & SEED
12. INSTALL ALL DRAINAGE IMPROVEMENTS ON SITE AND CONNECT ALL PIPING TO OUTFALL
13. INSTALL WATER SERVICE AND SEPTIC SYSTEM TANKS.
14. FINE GRADE LOT
15. ONCE VEGETATION IN BASIN ESTABLISHED, CONNECT ROOF LEADERS INTO DRAINAGE SYSTEM. INTO BASIN
16. INSTALL DRAINAGE IMPROVEMENTS IN KILBY STREET.
17. SET SILT SACK IN CATCH BASIN
18. PAVE DRIVEWAY AND INSTALL CATCH BASIN GRATE.
19. LOAM & SEED LOT AND INSTALL LANDSCAPING.
20. SET GRANITE BOUNDS

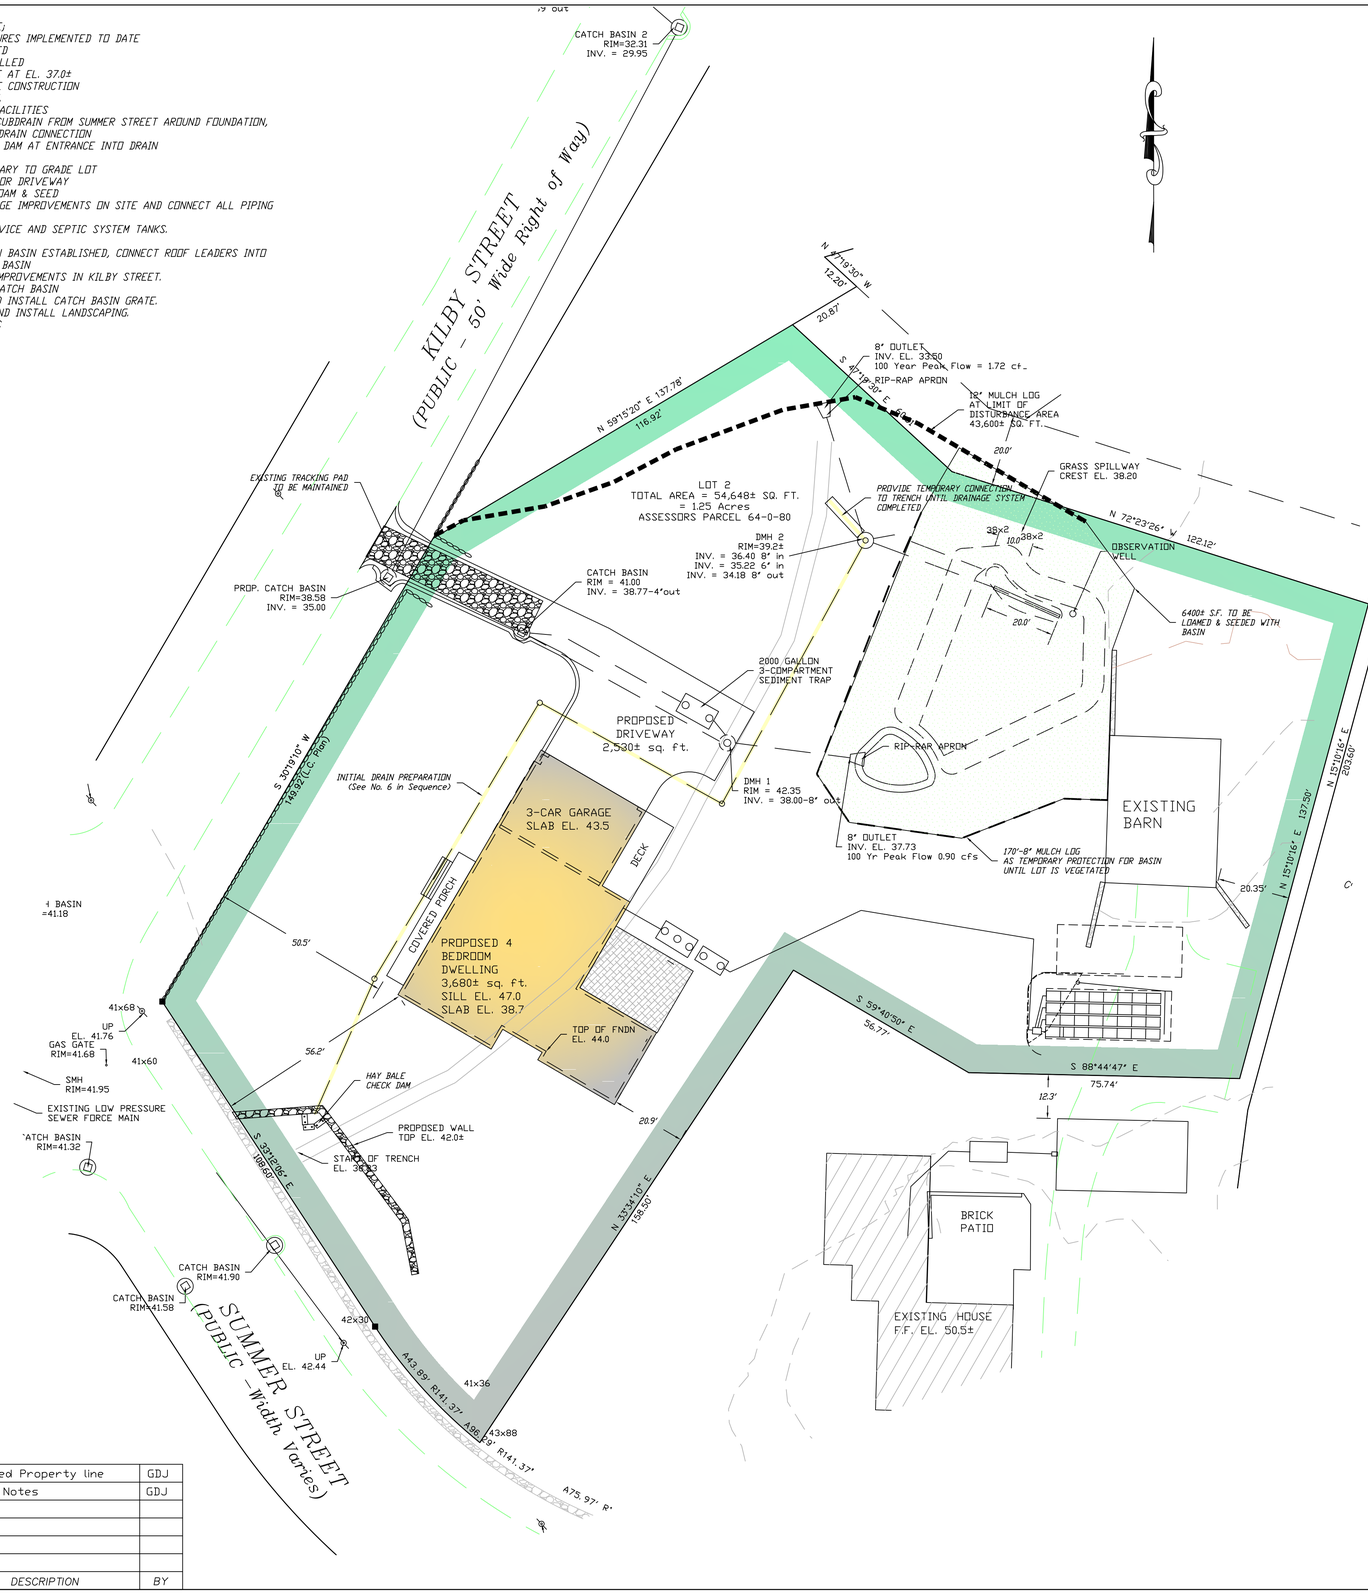

NO.	DATE	DESCRIPTION	BY
3	08/02/21	Labeled Property line	GDJ
4	08/23/21	Added Notes	GDJ

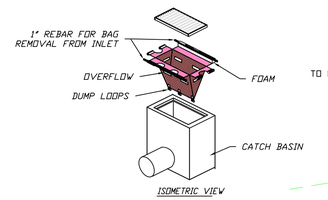

ISOMETRIC VIEW

NOTES;
1. REMOVE ACCUMULATED SEDIMENT WHEN CAPACITY IS REDUCED BY HALF OR PER MANUFACTURERS RECOMENDATIONS.
2. CATCH BASIN INSERT TO BE SILTSACK BY ACF ENVIRONMENTAL OR APPROVED EQUAL.

SILT SACK DETAIL
NOT TO SCALE

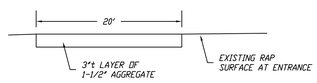

TRACKING PAD DETAIL

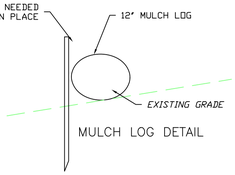

MULCH LOG DETAIL

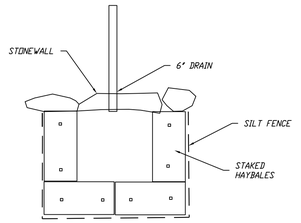

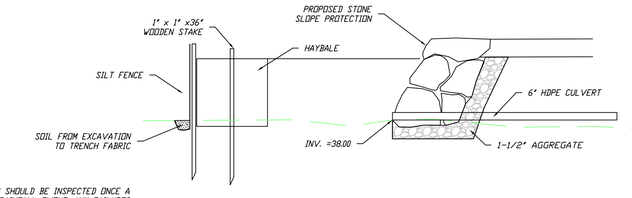

HAYBALE CHECK DAM DETAIL

NOTES:
1. ALL EROSION CONTROL MEASURES SHOULD BE INSPECTED ONCE A WEEK AND AFTER ANY SIGNIFICANT RAINFALL EVENT. ANY FAILURES SHOULD BE ADDRESSED AND CORRECTED IMMEDIATELY. ANY SEDIMENT THAT HAS MOVED OUTSIDE THE LIMITS OF THE MEASURES SHALL BE CLEANED AND REMOVED ALSO.
2. TRACKING PAD SHALL BE REMOVED AND REPLACED ONCE SOIL IS VISIBLE ON THE SURFACE AND MAKING CONTACT WITH TIRES ON VEHICLES MOVING TO AND FROM THE SITE.
3. SILT SACKS SHALL BE MAINTAINED AS RECOMENDED BY THE MANUFACTURER. (See Detail Above)
4. CONTRACGOR SHALL KEEP A LOG OF ALL INSPECTIONS AND NOTE ANY ISSUES OR MEASURES TAKEN TO ADDRESS PROBLEMS THAT ARISE

INSPECTION LOG FORM
PERFORMED BY: _____
DATE: _____
POST RAINFALL _____ AMOUNT _____

CONTROL MEASURE	FINDINGS	ACTION REQUIRED
PERIMETER CONTROL		
SILT SACKS		
TRACKING PAD		
BASIN AREA		
DRAIN INLET OUTLET		

OWNER & APPLICANT

RYAN P. SILLERY
CPC 156 EAST LLC
300 A STREET
BOSTON , MA 02210
ASSESS PARCEL No. 64-0-14
DEED REFERENCE BK 48257, PG 341

EROSION CONTROL PLAN
PROPOSED DWELLING
220 Summer Street
HINGHAM, MA 02043

SCALE: 1"=20' DATE JULY 8,2021

JAMES ENGINEERING, Inc.
125 GREAT ROCK ROAD
HANOVER, MASS. 02339
TEL:1-(781) 878-1795

FEET 20 0 20 40 60